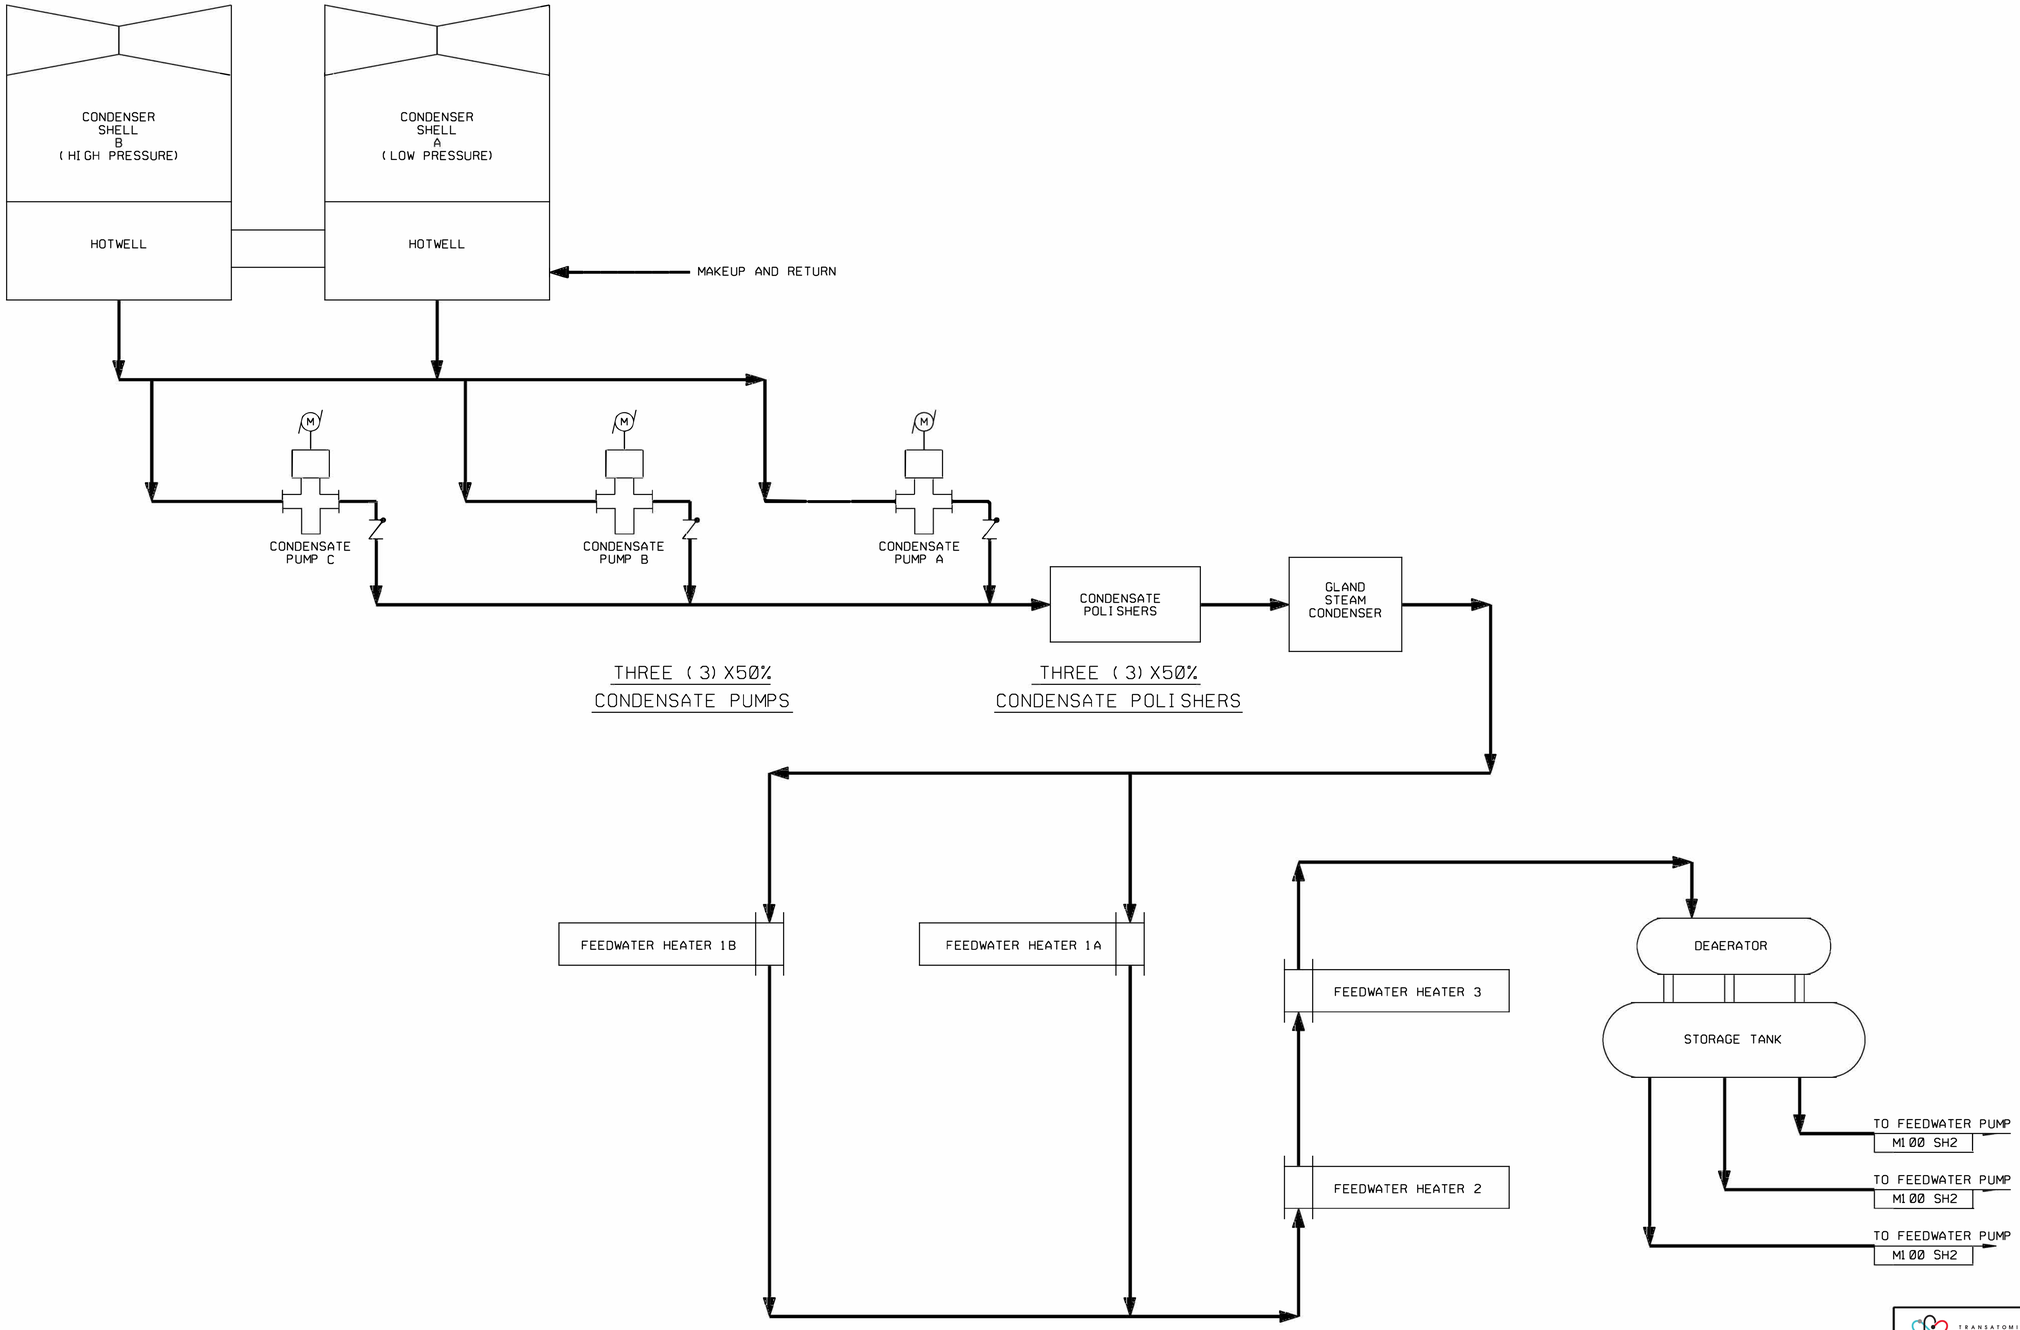

Rev No	Revision	Date	Dwn	Chkd	Approved Chief Engr	Rev No	Revision	Date	Dwn	Chkd	Approved Chief Engr	Rev No	Revision	Date	Dwn	Chkd	Approved Chief Engr

Drawing Control				
Purpose	Approved By	Date	Released By	Date
For Information				
For Comment				
For Bid				
For Fabrication				
For Construction				

Engineering Review		
Disc	Engr	Date
Mech		
Elec		
Civil		
Arch		
Instr		

Drawn	Designed	Checked
JFH		
Lead Engineer	Date	
	Scale NONE	

TRANSATOMIC POWER CORPORATION

PROCESS FLOW DIAGRAM
FEEDWATER AND CONDENSATE SYSTEM

BURNS AND ROE ENTERPRISES, INC.
Engineers and Constructors - Oradell, NJ

Approved for Construction	Work Order	Drawing No	Sh	Rev
Chief MECHANICAL Engineer	3264	M100	1 OF 2	A

$$DGNFILENAME$$
$$TIME$$
$$DATE$$