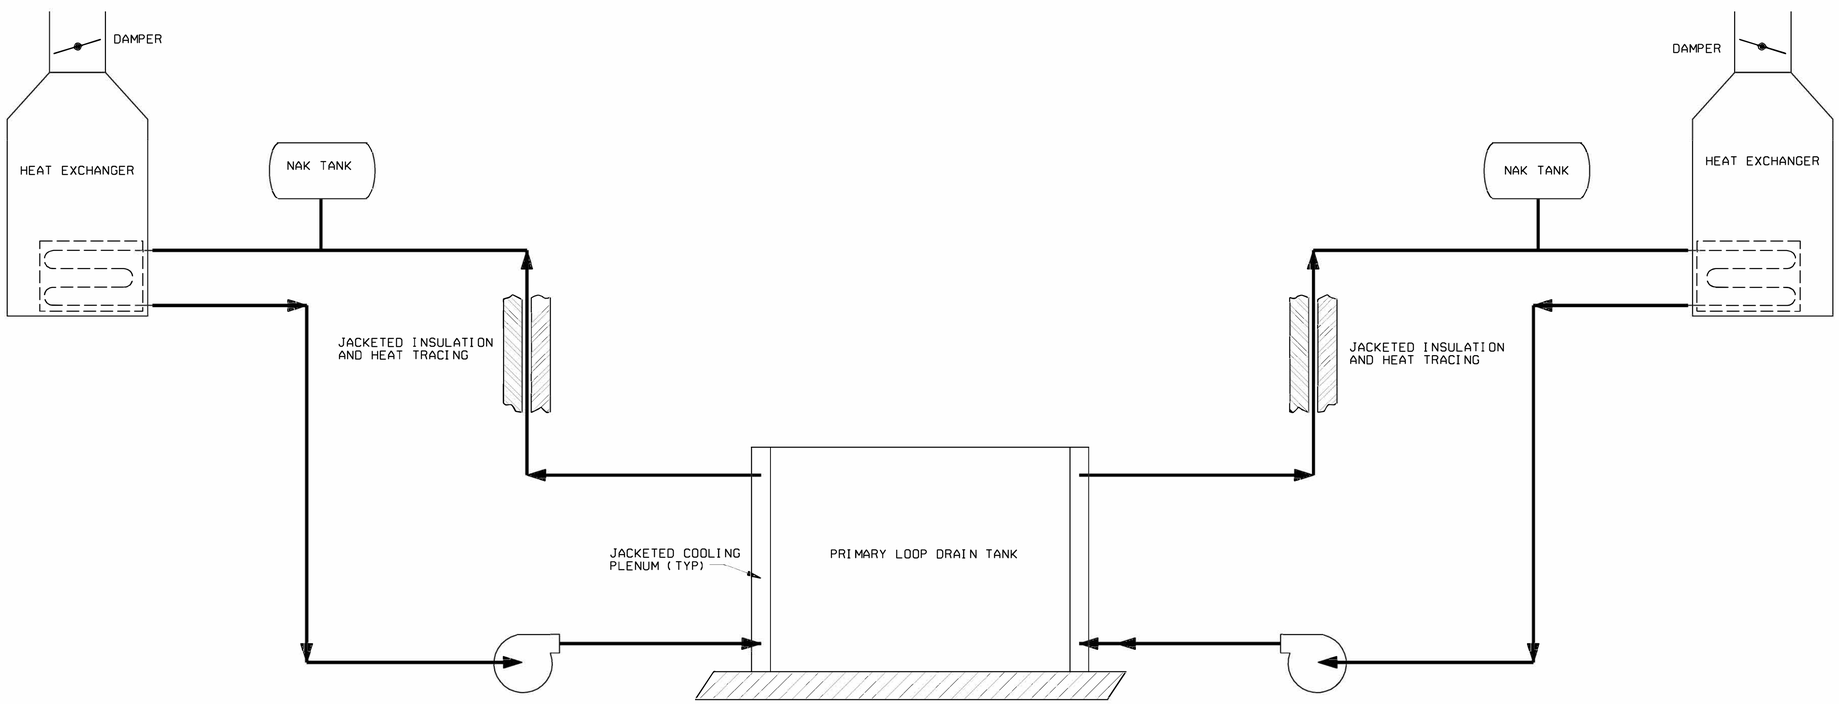

DRAIN TANK COOLING SYSTEM
LOOP A AND B

Rev No	Revision	Date	Dwn	Chkd	Approved Chief Engr	Rev No	Revision	Date	Dwn	Chkd	Approved Chief Engr	Rev No	Revision	Date	Dwn	Chkd	Approved Chief Engr

Drawing Control

Purpose	Approved By	Date	Released By	Date
For Information				
For Comment				
For Bid				
For Fabrication				
For Construction				

Engineering Review

Disc	Engr	Date
Mech		
Elec		
Civil		
Arch		
Instr		
Drawn JFH	Designed	Checked
Lead Engineer	Date	
	Scale NONE	

TRANSATOMIC POWER CORPORATION

PROCESS FLOW DIAGRAM
DRAIN TANK COOLING SYSTEM

BURNS AND ROE ENTERPRISES, INC.
Engineers and Constructors - Oradell, NJ

Approved for Construction
Chief MECHANICAL Engineer

Work Order	Drawing No	Sh	Rev
3264	M109		B

$$DGNFILENAME$$
$$TIME$$
$$DATE$$